s:\toshiba stick\sgn\sgn.dwg

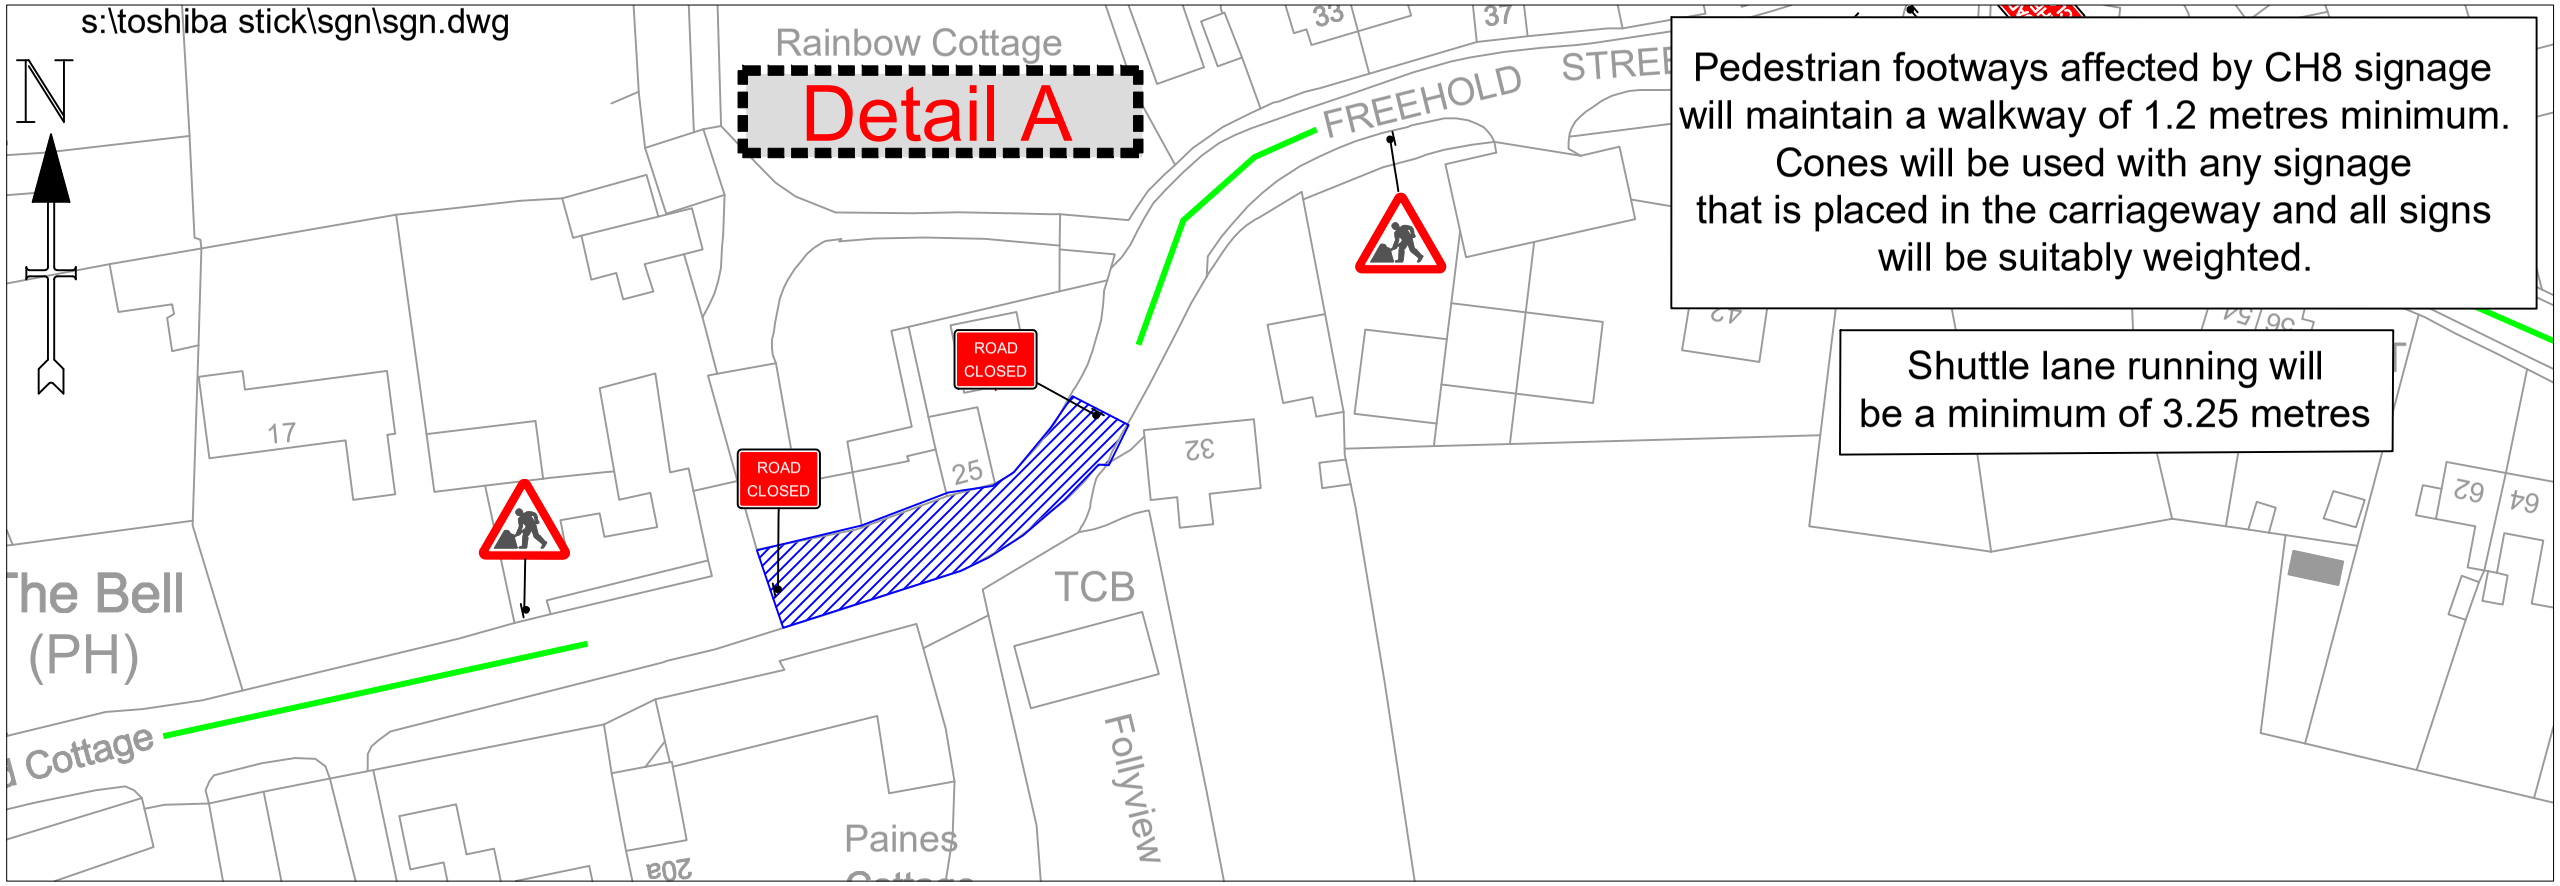

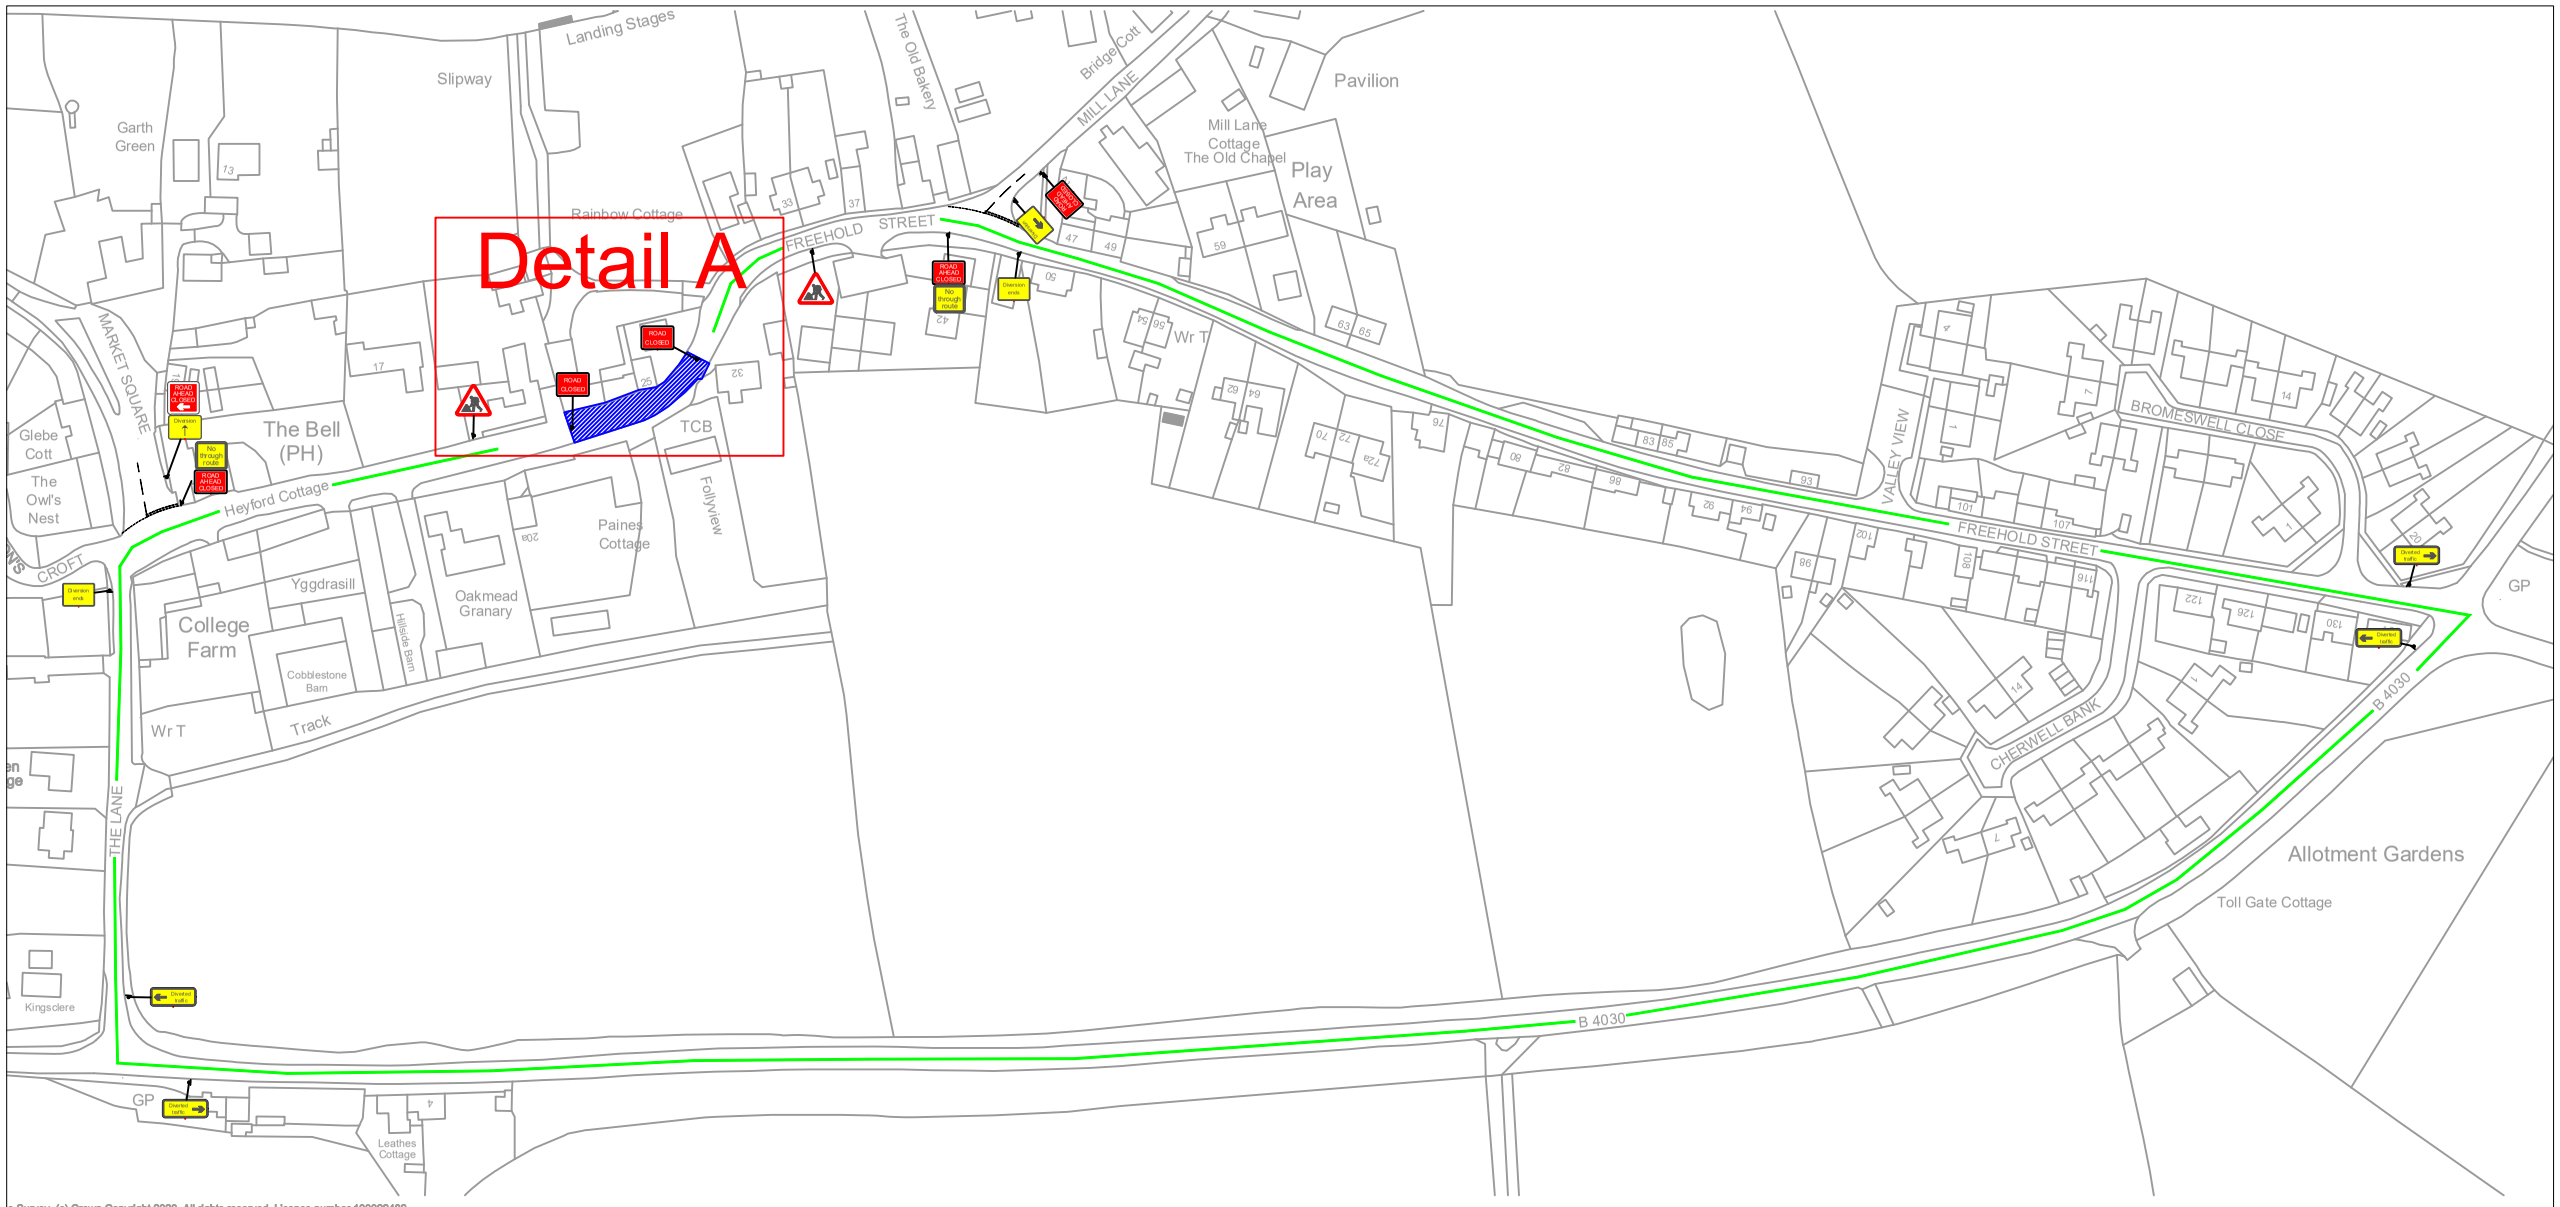

e Survey, (c) Crown Copyright 2020. All rights reserved. Licence number 100022432

MARTIN
Member of the TMCA TRAFFIC MANAGEMENT CONTRACTORS ASSOCIATION
H W Martin (Traffic Management) Ltd.
Head Office:
Fordbridge Lane
Blackwell
Alfreton
Derbyshire
DE55 5JY
Telephone: 01773 813213
Fax: 01773 813351
www.hwmartin.com

AMBER LANGIS
UNIT 5&10 MILL PLACE
PLATT IND ESTATE
MAIDSTONE ROAD
SEVENOAKS
TN15 8FD
TEL: 01732 783980
FAX: 01732 780941
WEB: www.amberlangis.com

Additional Information:

All drawings are compliant with

Safety at Street Works and Road Works

A Code of Practice

Drawing Keys:

KEY

- Traffic sign
- Traffic cone
- Traffic signals to Diagram 3000.1
- Pedestrian Barrier
- Working Space
- Safety Zone

SAFETY ZONE DIMENSIONS (S)
Permanent speed limit 30mph or less
Sideways safety zone 0.5m
Longways safety zone 0.5m
(Dimensions are minima)

Client. SGN

Type of works: Road closure

Title of Scheme/Project: Excavation Works

Name of drawing.
Freehold Street
Lower Heyford
Bicester
OX25 5PG

Speed limit of road. 20

Drawing Number. BORO-AL-107

Date Drawn:	Date Checked:	Date Approved:
17/01/20	17/01/20	17/01/20
Drawn by:	**Checked by:**	**Approved by:**
Paul Crerand	Jeff Cornwell	Simon Camm

Current revision 1

See previous revisions below.

Rev	Details:	Date:
1	TM SIGNAGE ADDED	17/01/20

Original Drawing size A3 | Scale NTS

This drawing is the property of the H W Martin group of companies, no part of this drawing may be reproduced in any form without prior permission.